Saved Monday, June 27, 2011 6:16:01 AM DPICKART Plotted Monday, June 27, 2011 6:18:23 AM Pickart, David

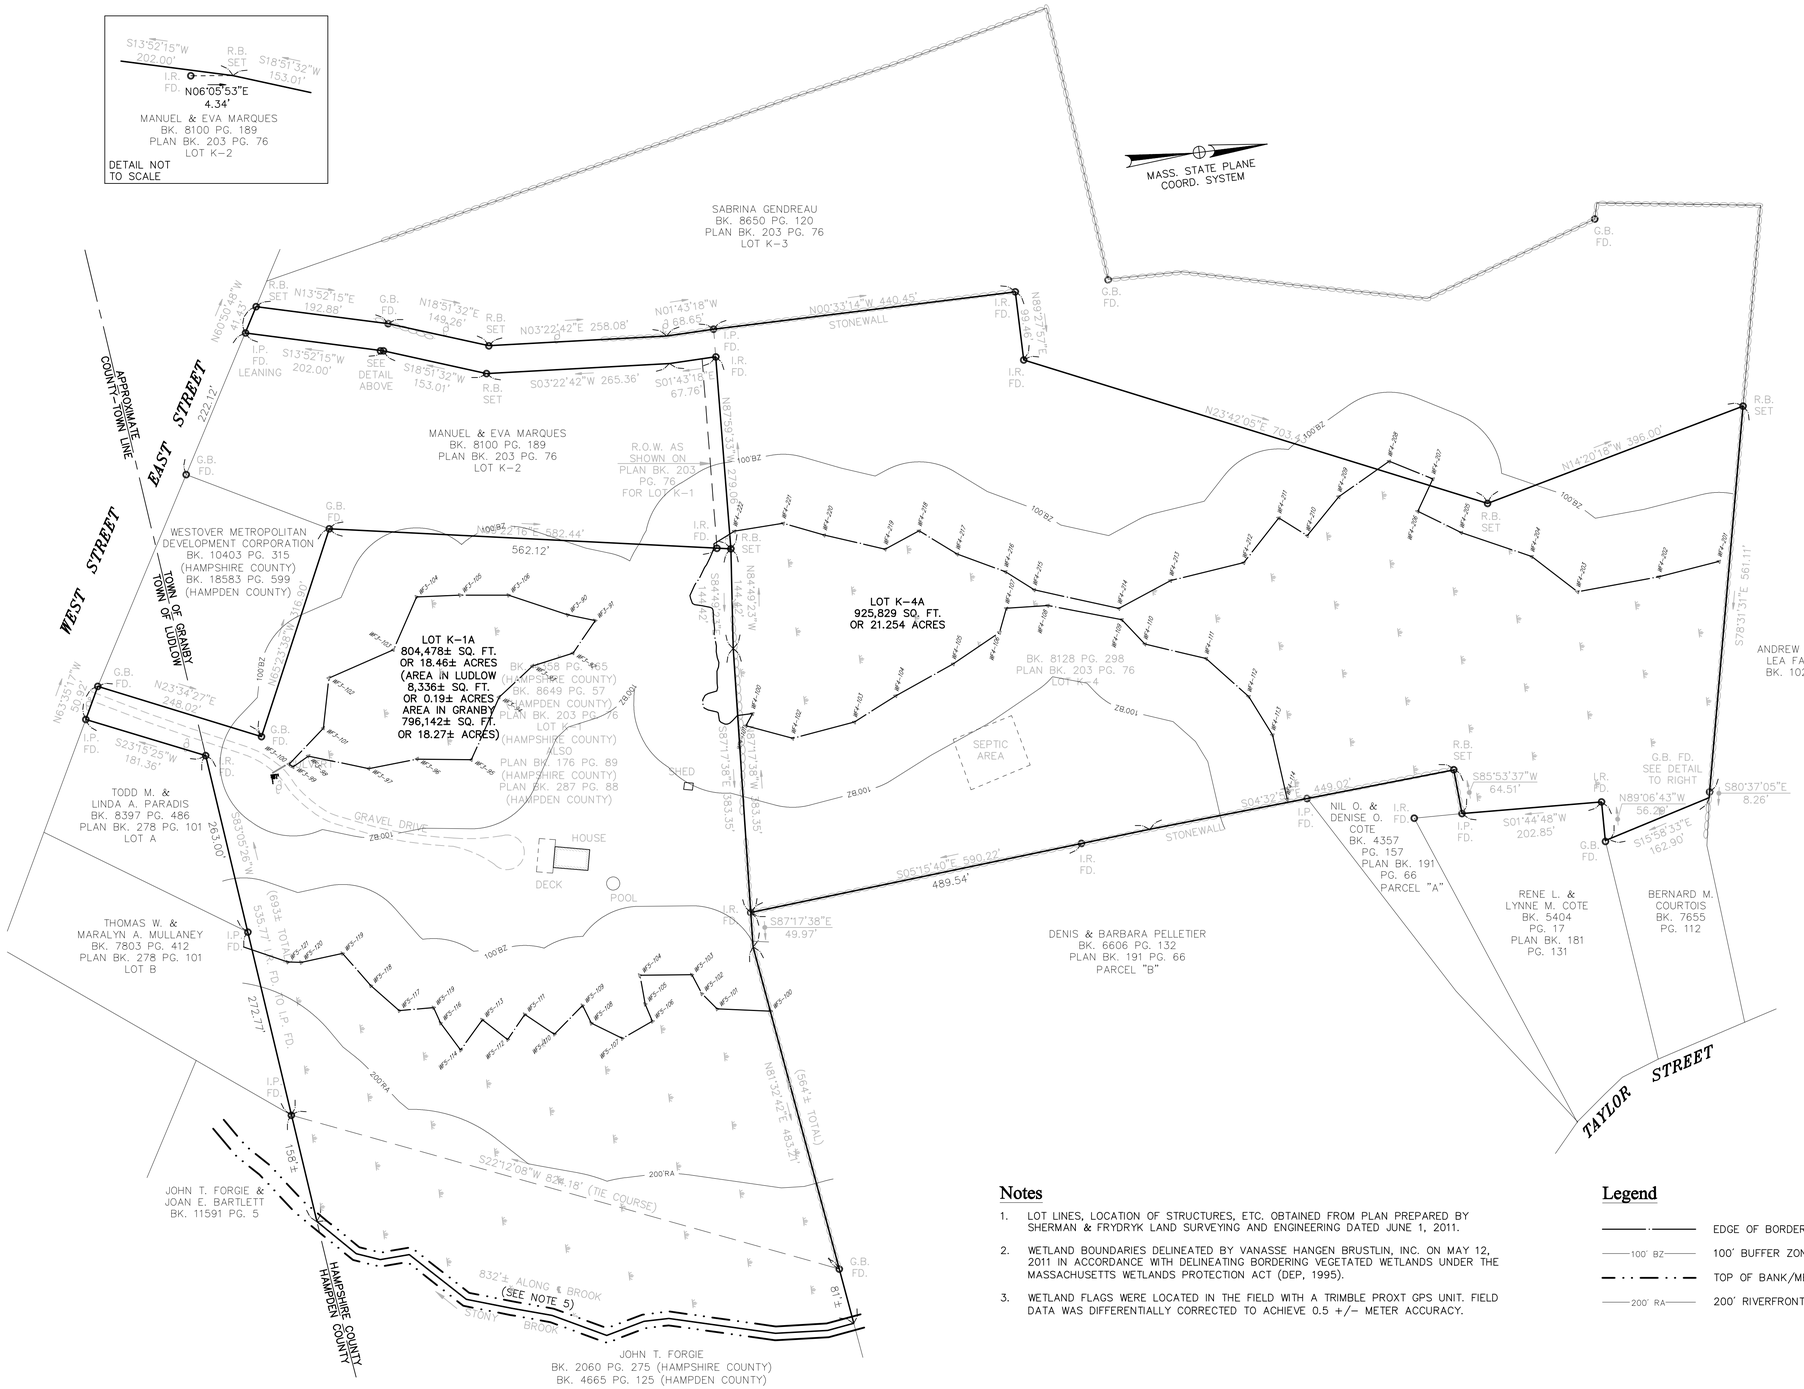

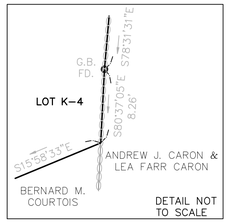

100 0 100 200
SCALE IN FEET

Notes

1. LOT LINES, LOCATION OF STRUCTURES, ETC. OBTAINED FROM PLAN PREPARED BY SHERMAN & FRYDRYK LAND SURVEYING AND ENGINEERING DATED JUNE 1, 2011.
2. WETLAND BOUNDARIES DELINEATED BY VANASSE HANGEN BRUSTLIN, INC. ON MAY 12, 2011 IN ACCORDANCE WITH DELINEATING BORDERING VEGETATED WETLANDS UNDER THE MASSACHUSETTS WETLANDS PROTECTION ACT (DEP, 1995).
3. WETLAND FLAGS WERE LOCATED IN THE FIELD WITH A TRIMBLE PROXT GPS UNIT. FIELD DATA WAS DIFFERENTIALLY CORRECTED TO ACHIEVE 0.5 +/- METER ACCURACY.

Legend

- EDGE OF BORDERING VEGETATED WETLAND
- 100' BZ — 100' BUFFER ZONE
- TOP OF BANK/MEAN ANNUAL HIGH WATER LINE
- 200' RA — 200' RIVERFRONT AREA

VHB
Vanasse Hangen Brustlin, Inc.
Transportation
Land Development
Environmental Services
101 Walnut Street, P.O. Box 9151
Watertown, Massachusetts 02471
617.924.1770 • FAX 617.924.2286

No.	Revision	Date	Apprvd.

Designed by DP	Drawn by DP	Checked by KK
CAD checked by KK	Approved by KK	
Scale 1"=100'	Date June 27, 2011	

Project Title
Former Gendreau Property

229 Rear East Street, Granby, Massachusetts
914 West Street, Ludlow, Massachusetts

Issued for
Planning

Not Approved for Construction

Drawing Title
Wetland Resource Plan

Drawing Number
WRP-1

Sheet 1 of 1

Project Number
11600.00